BURIAL TYPE	PHASE 1	MASTER PLAN
PRE-PLACED CRYPT (3'X8' PLOT)	1649	13516
STANDARD BURIAL (6'X8' PLOT)	446	1030
IN-GROUND CREMAIN (5'X5')	820	9730
COLUMBARIUM	720	11160
TOTAL BURIALS	3635	35436
PERCENT CASKET BURIALS	58%	41%

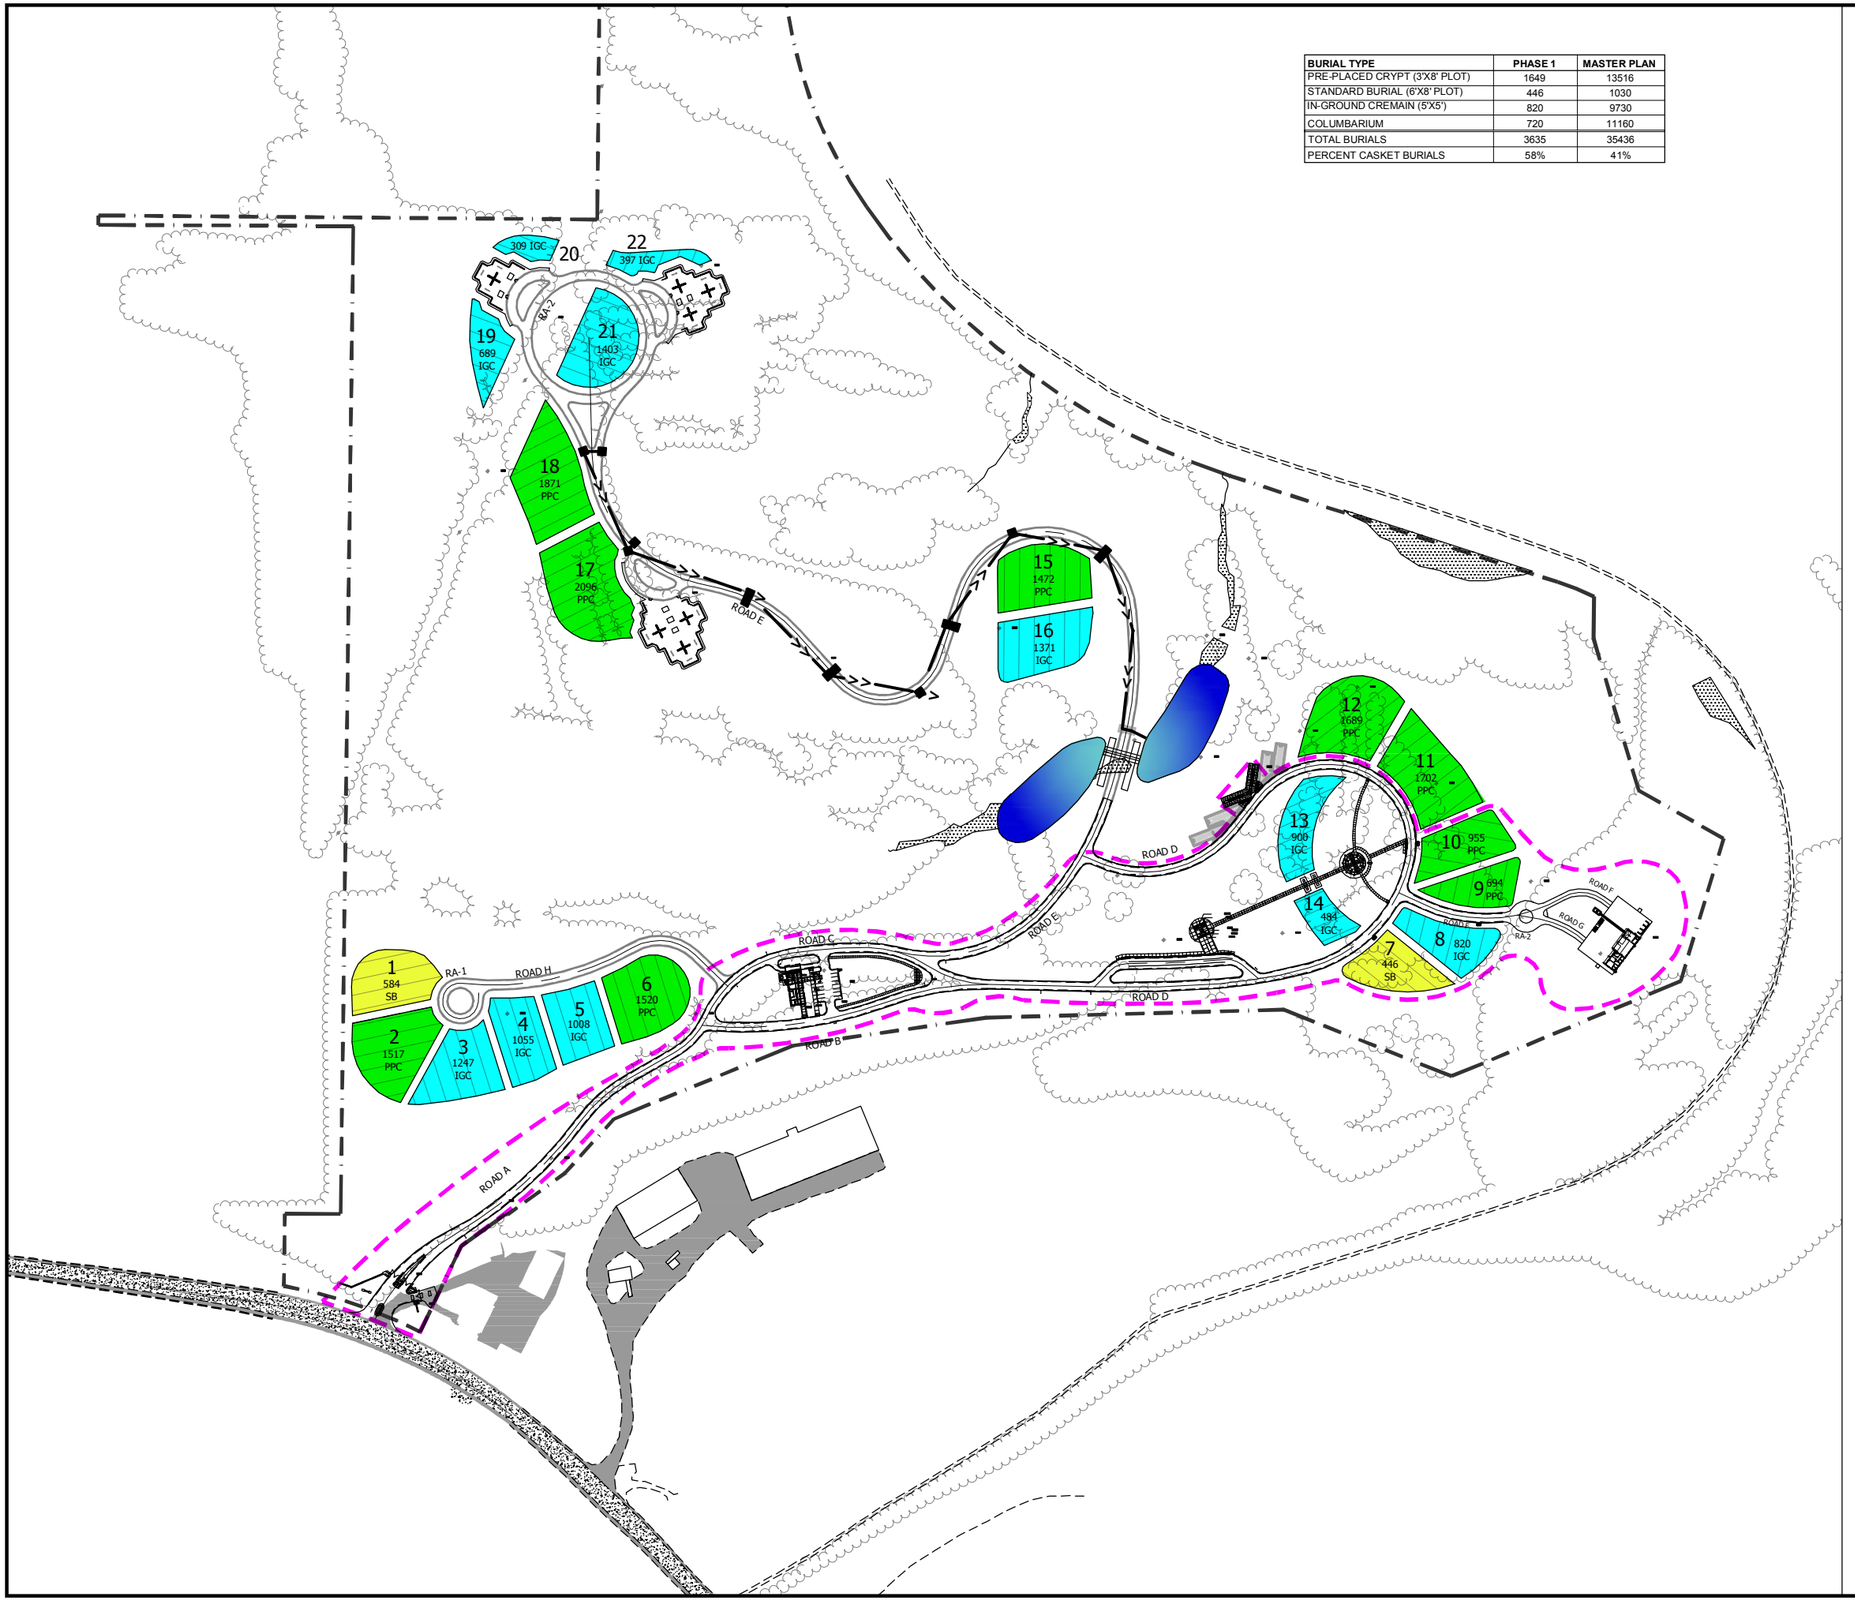

LEGEND

- PROPOSED STANDARD BURIAL
- PROPOSED PREPLACED CRYPTS BURIAL
- PROPOSED IN-GROUND CREMAINS BURIAL
- PPC — PRE-PLACED CRYPTS - DOUBLE DEPTH (3'X8' BURIAL PLOT)
- SB — STANDARD BURIAL (6'X8' BURIAL PLOT)
- IGC — IN-GROUND CREMATION (5'X5' BURIAL PLOT)
- PHASE 1 DEVELOPMENT BOUNDARY

N

0 200' 400'

Stantec

2335 Highway 36 W
St. Paul, MN 55113
Ph: 651-636-4600
Fax: 651-636-1311

www.Stantec.com

© Stantec 2012

I HEREBY CERTIFY THAT THIS PLAN, SPECIFICATION, OR REPORT WAS PREPARED BY ME OR UNDER MY DIRECT SUPERVISION AND THAT I AM A DULY LICENSED ENGINEER UNDER THE LAWS OF THE STATE OF MINNESOTA.

PRINT NAME: CHAD G. DAVISON LIC. NO. 44177

SIGNATURE:

DATE:

MINNESOTA DEPARTMENT OF VETERANS AFFAIRS

PRESTON STATE VETERANS CEMETERY

MASTER PLAN 1

BURIAL MASTER PLAN

NO.	REVISION	DATE

SURVEY	CB
DRAWN	####
DESIGNED	CGD
APPROVED	WLC
PROJ. NO.	193800401

SHEET NUMBER

####

V:\1938\active\193800401\Fillmore County - Preston\CAD\Dwg\MASTER PLAN\193800401_MP-BurialMasterPlan.dwg 10/24/2013 1:34:40 PM